ARQUITECTURA I


Taller de integración proyectual


U2





TPI Nº 2 – Confluencia Vital | Parador de montaña · Potrerillos · Mendoza

Diseño láminas

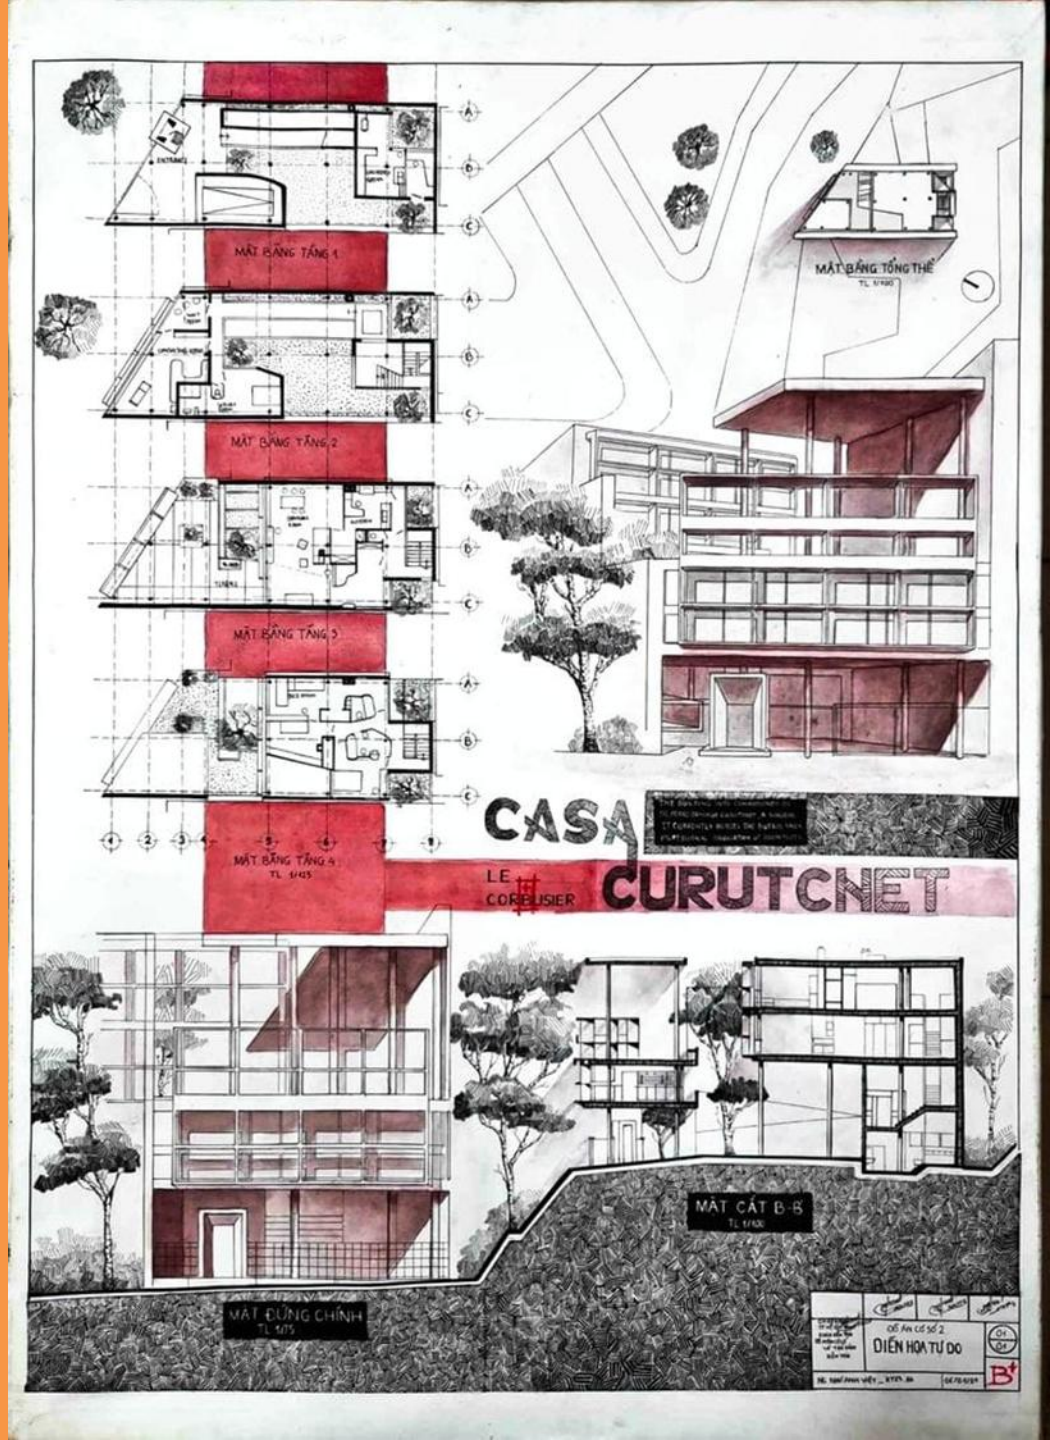

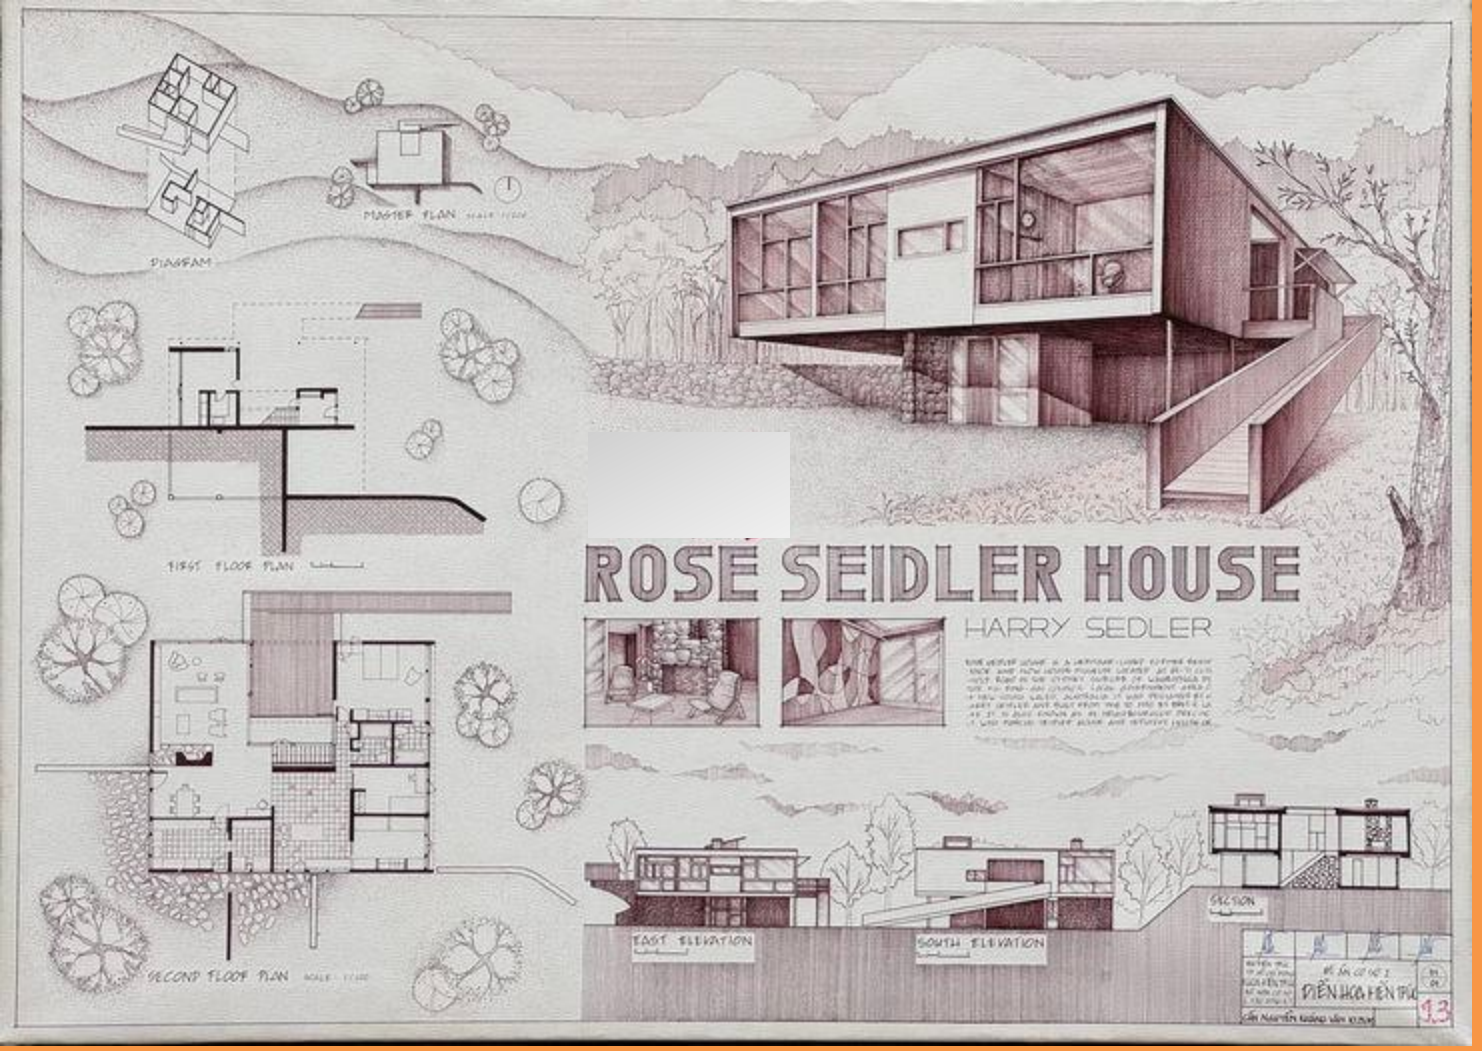
DIAGRAM
MASTER PLAN
FIRST FLOOR PLAN
ROSE SEIDLER HOUSE
HARRY SEDLER
SECOND FLOOR PLAN
EAST ELEVATION
SOUTH ELEVATION
SECTION
ĐỒ ÁN CƠ SỞ 2
DIỄN HÓA TỰ DO
9.3

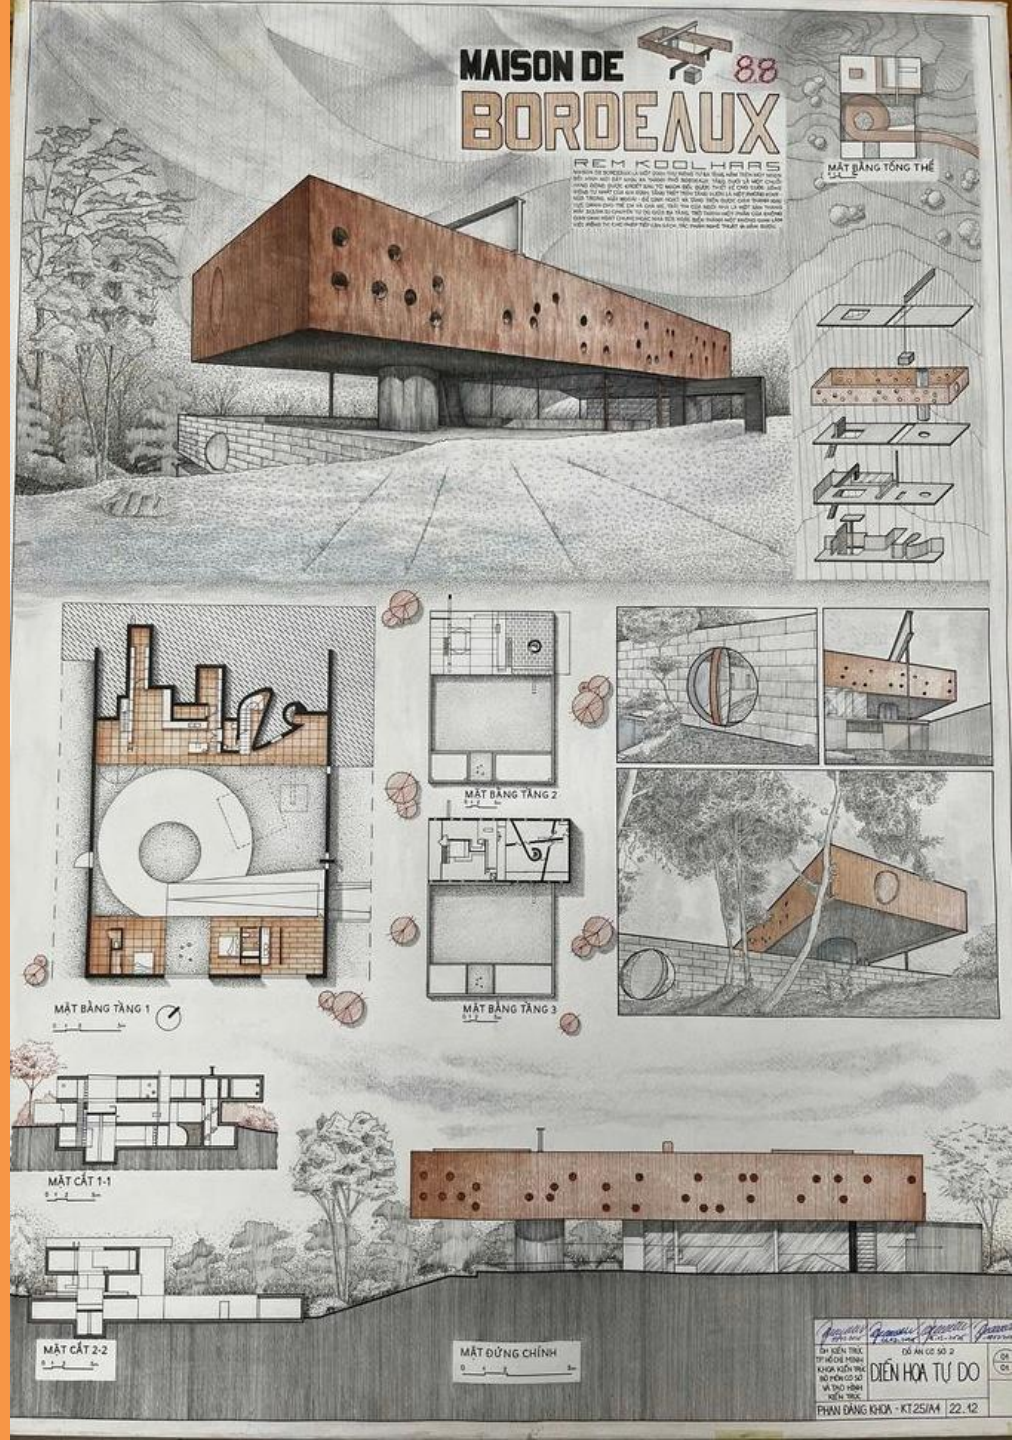
MAISON DE
BORDEAUX
REM KOOLHAAS
MẶT BẰNG TỔNG THỂ
MẶT BẰNG TẦNG 1
MẶT BẰNG TẦNG 2
MẶT BẰNG TẦNG 3
MẶT CẮT 1-1
MẶT CẮT 2-2
MẶT ĐỨNG CHÍNH
ĐỒ ÁN CƠ SỞ 2
DIỄN HÓA TỰ DO
PHAN ĐĂNG KHOA - KT25/04 | 22.12

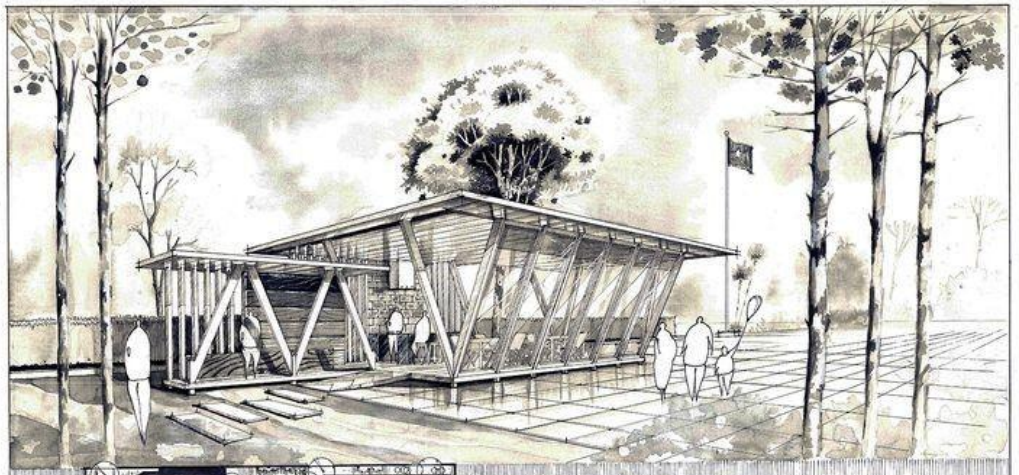

PAVILION

CHÒI NGHỈ KẾT HỢP NHÀ SINH HOẠT CỘNG ĐỒNG

TỔNG MẶT BẰNG
TL: 1/200

MẶT BẰNG
TL: 1/50

MẶT ĐỨNG TRỤC D-A
TL: 1/100

MẶT ĐỨNG TRỤC 1-4
TL: 1/75

MẶT CẮT B-B TL:1/75

MẶT CẮT A-A TL: 1/75

G.V.H.D	NGUYỄN HỒNG HƯƠNG
S.V.T.H	TRẦN VŨ PHI

FISHER HOUSE

LOUIS KAHN

THE FISHER HOUSE, ALSO KNOWN AS NORMAN FISHER HOUSE, WAS DESIGN BY ARCHITECT LOUIS KAHN IN 1967 IN HATBORO PENNSYLVANIA. CHARACTERIZED BY ITS DUAL CUBIC VOLUMES, STONE FOUNDATION AND DETAILED CYPRESS CLADDING THE FISHER HOUSE STANDS AS CLEAR STATEMENT O FOR HOW KAHN WAS WORKING AT THE TIME, AND HOW HIS WORK DIFFERED FROM THAT OF HIS CONTEMPORARIES. IN THE FISHER HOUSE.

ELEVATION 1


ELEVATION 2

SECTION 1-1

MASTER PLAN

FISRT FLOOR


SECOND FOOR

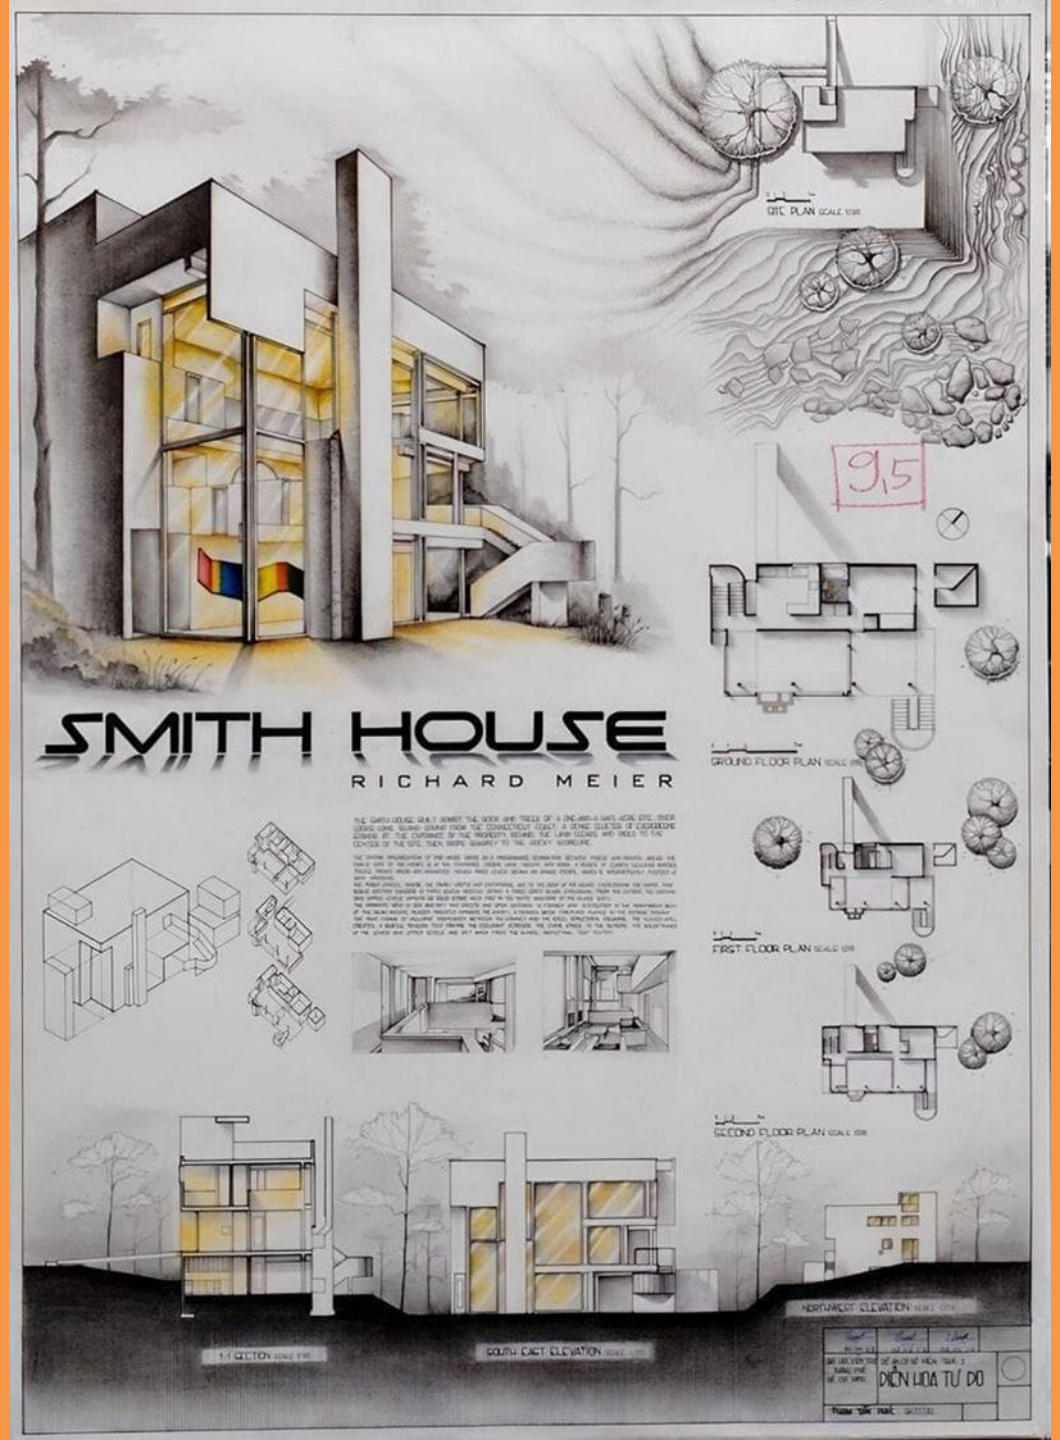

SITE PLAN
9,5
SMITH HOUSE
RICHARD MEIER
GROUND FLOOR PLAN
FIRST FLOOR PLAN
SECOND FLOOR PLAN
NORTHWEST ELEVATION
1-1 SECTION
SOUTH EAST ELEVATION
DIỄN LIỄU TỪ ĐỒ


建筑师 住宅
设计
studio
Architect's H




CORTE A-A
CORTE B-B

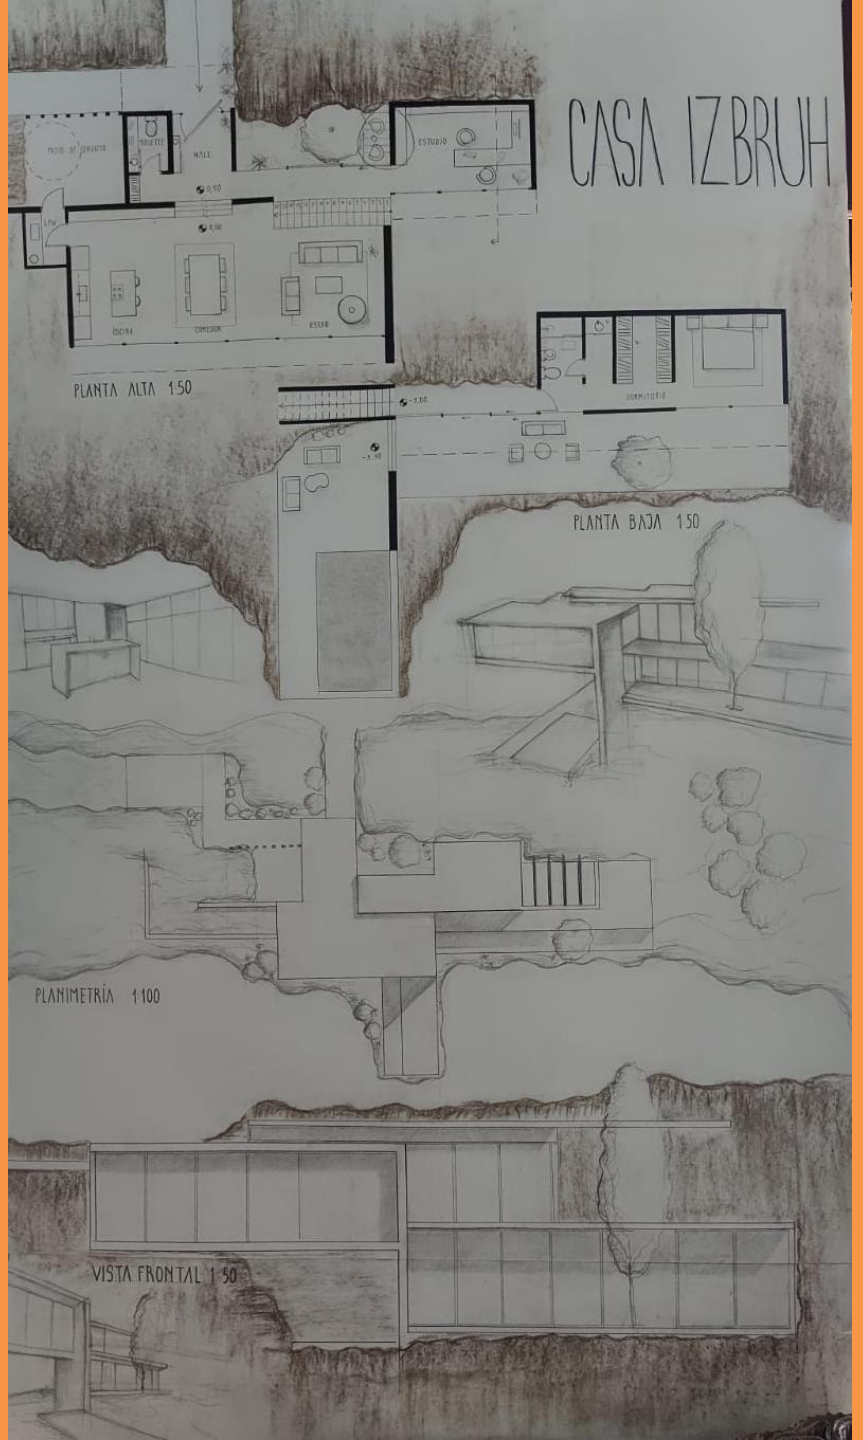

CASA IZBRUH
PLANTA ALTA 1:50
PLANTA BAJA 1:50
PLANIMETRIA 1:100
VISTA FRONTAL 1:50

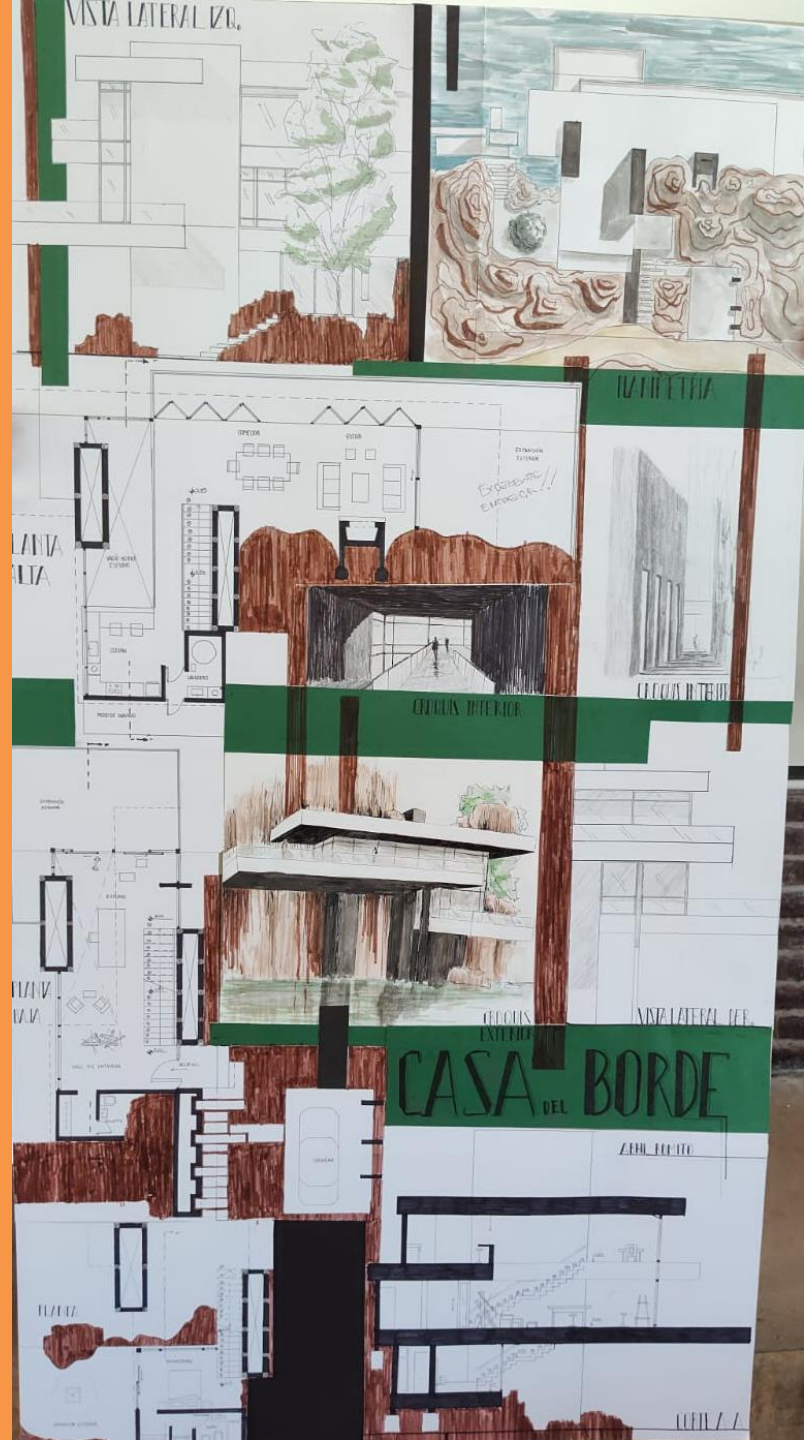

VISTA LATERAL DER.
PLANIMETRIA
CASA DEL BORDE



LOFT
PLANIMETRIA
PLANTA BAJA
PLANTA ALTA
CORTE A-A
VISTA FRONTAL
VISTA LATERAL
CROQUIS AEREO
CROQUIS INTERIOR


PLANIMETRÍA
PLANTA ALTA
PLANTA BAJA
VISTA FRONTAL
VISTA LATERAL
CORTE A-A
CORTE B-B
CROQUIS AÉREO
CROQUIS PEATONAL
CROQUIS INTERIOR


PARADOR

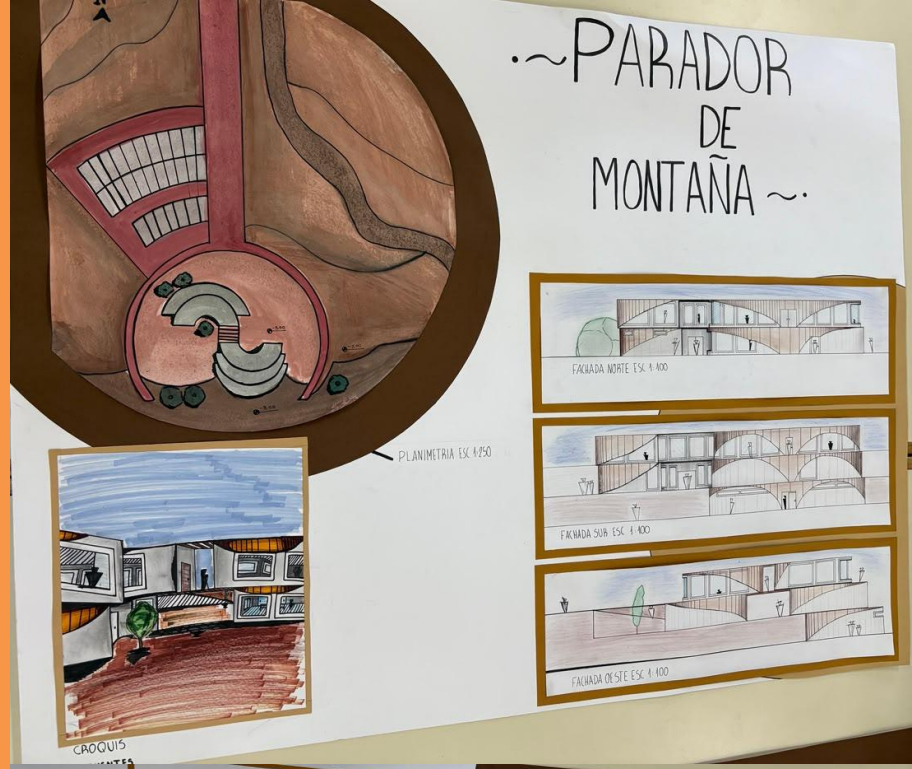

PARADOR
DE
MONTAÑA
PLANIMETRIA ESC 1:250
FACHADA NORTE ESC 1:100
FACHADA SUR ESC 1:100
FACHADA OESTE ESC 1:100
CROQUIS

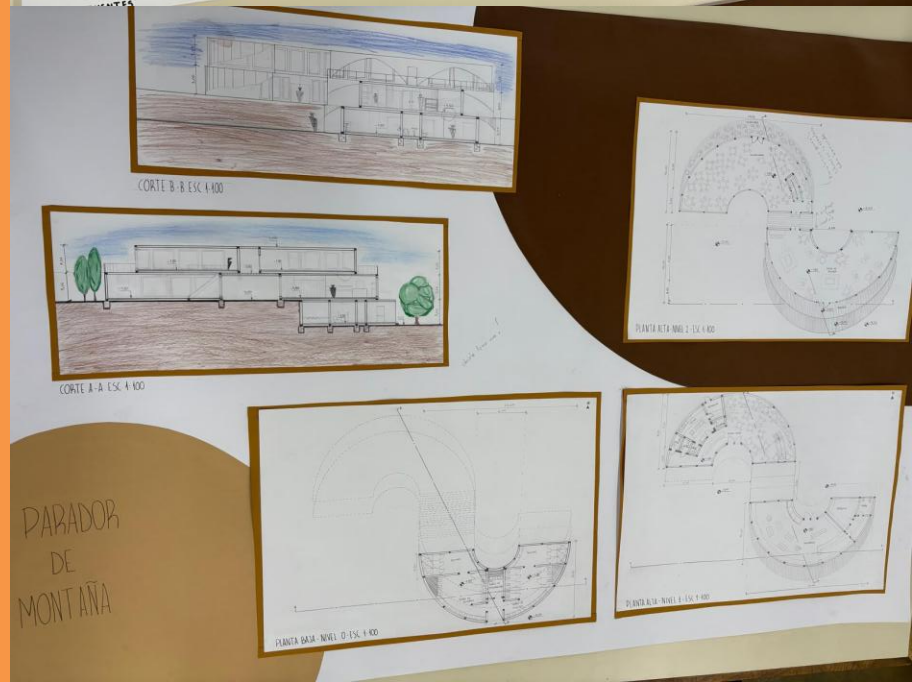
CORTE B-B ESC 1:100
CORTE A-A ESC 1:100
PARADOR
DE
MONTAÑA

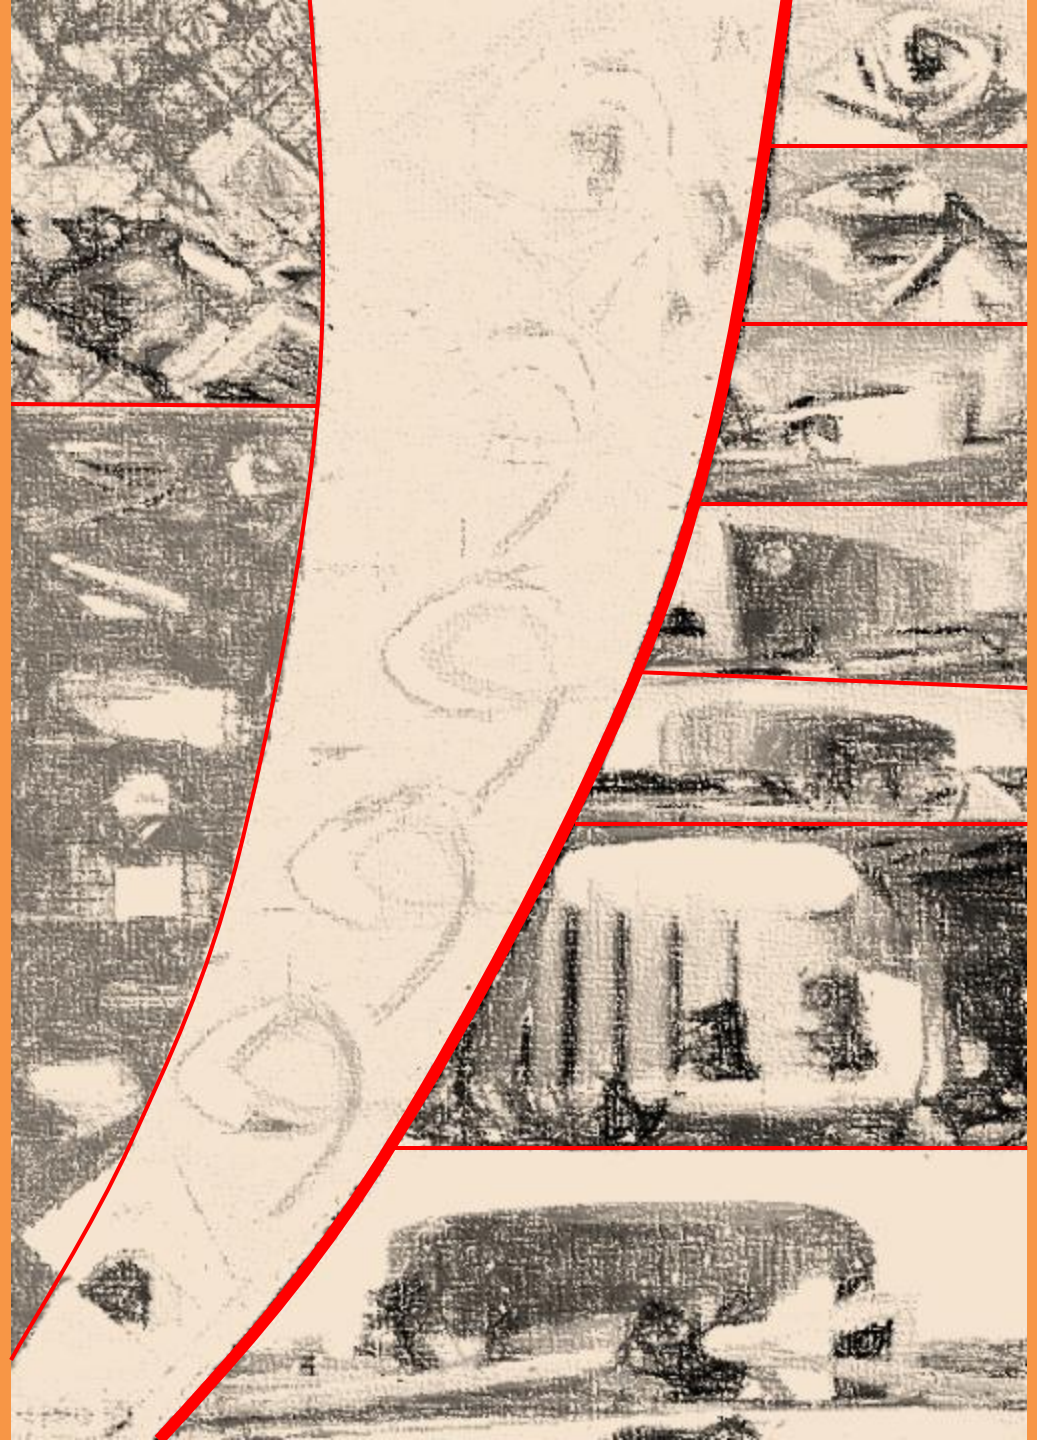






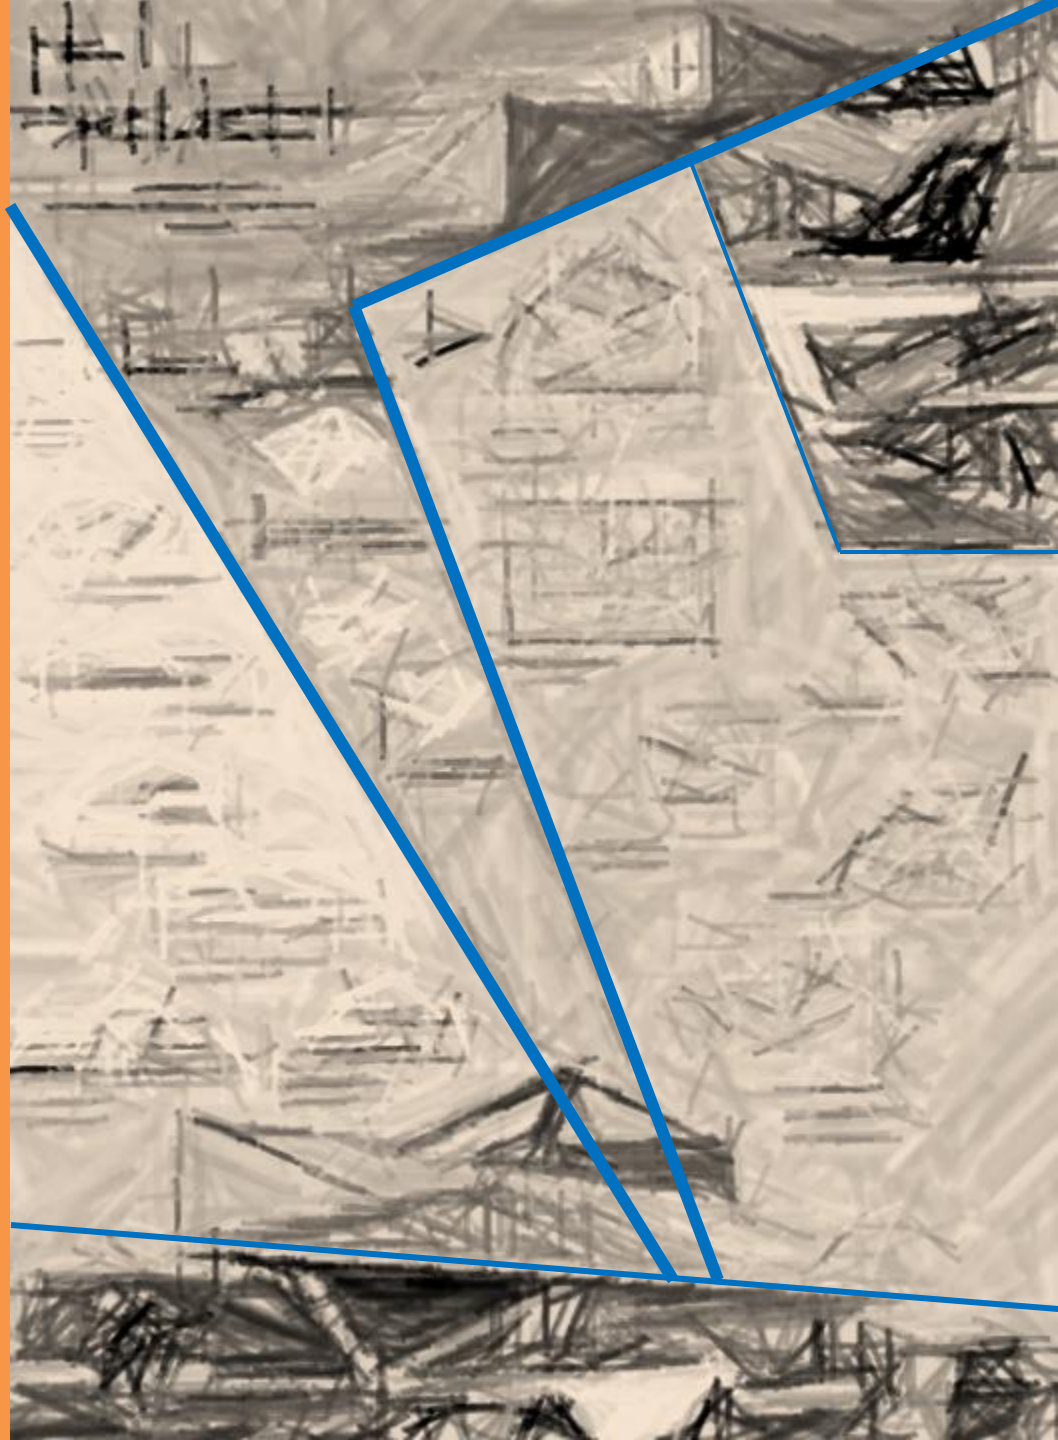

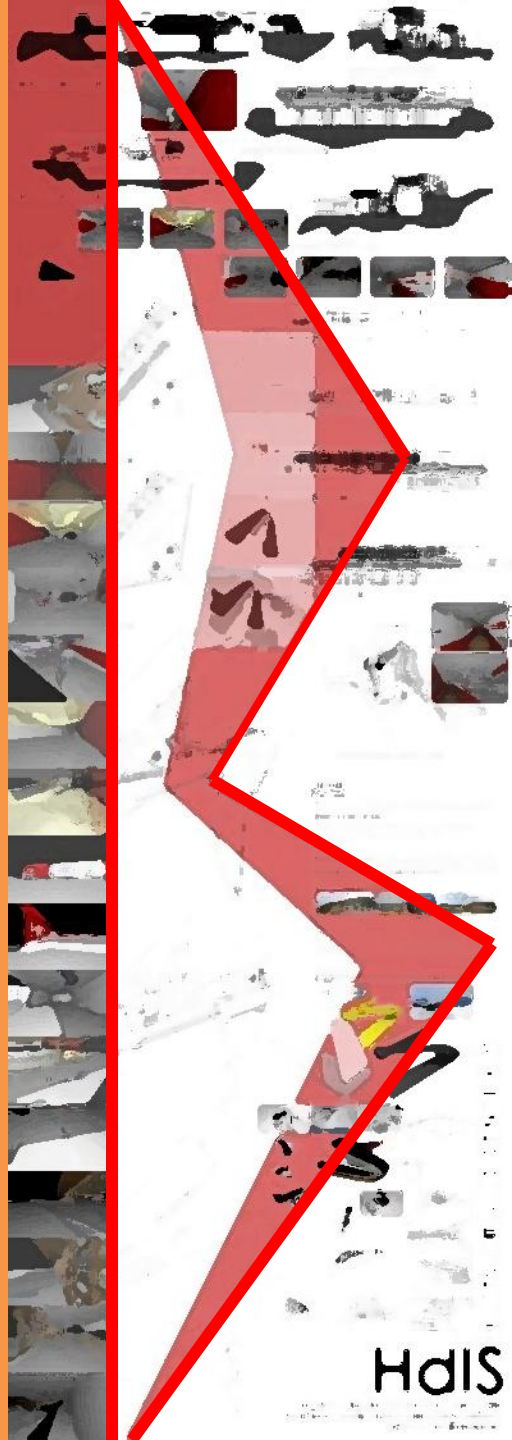


HdlS


Diseño maquetas









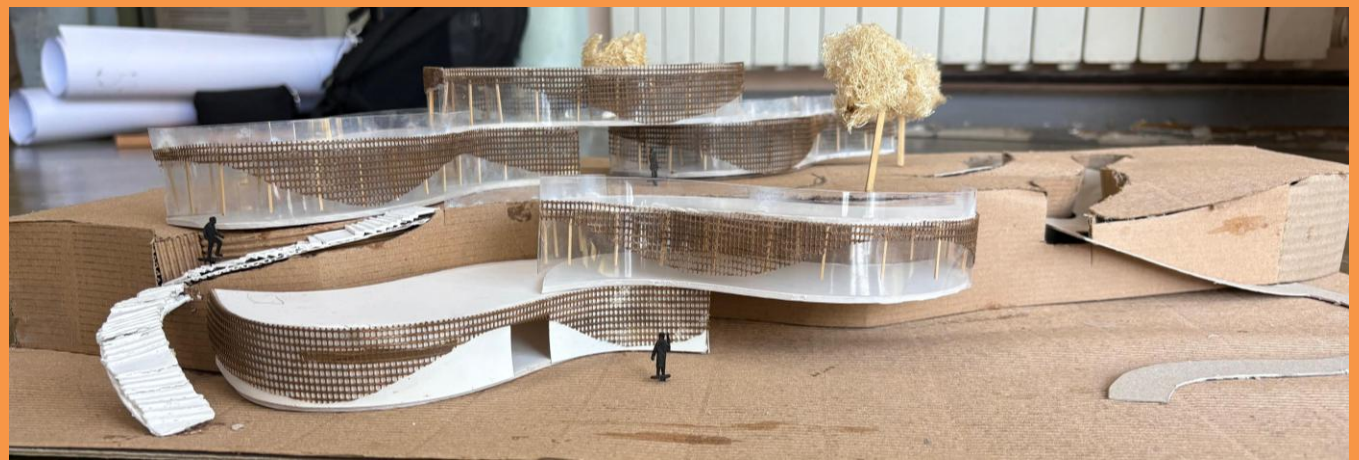











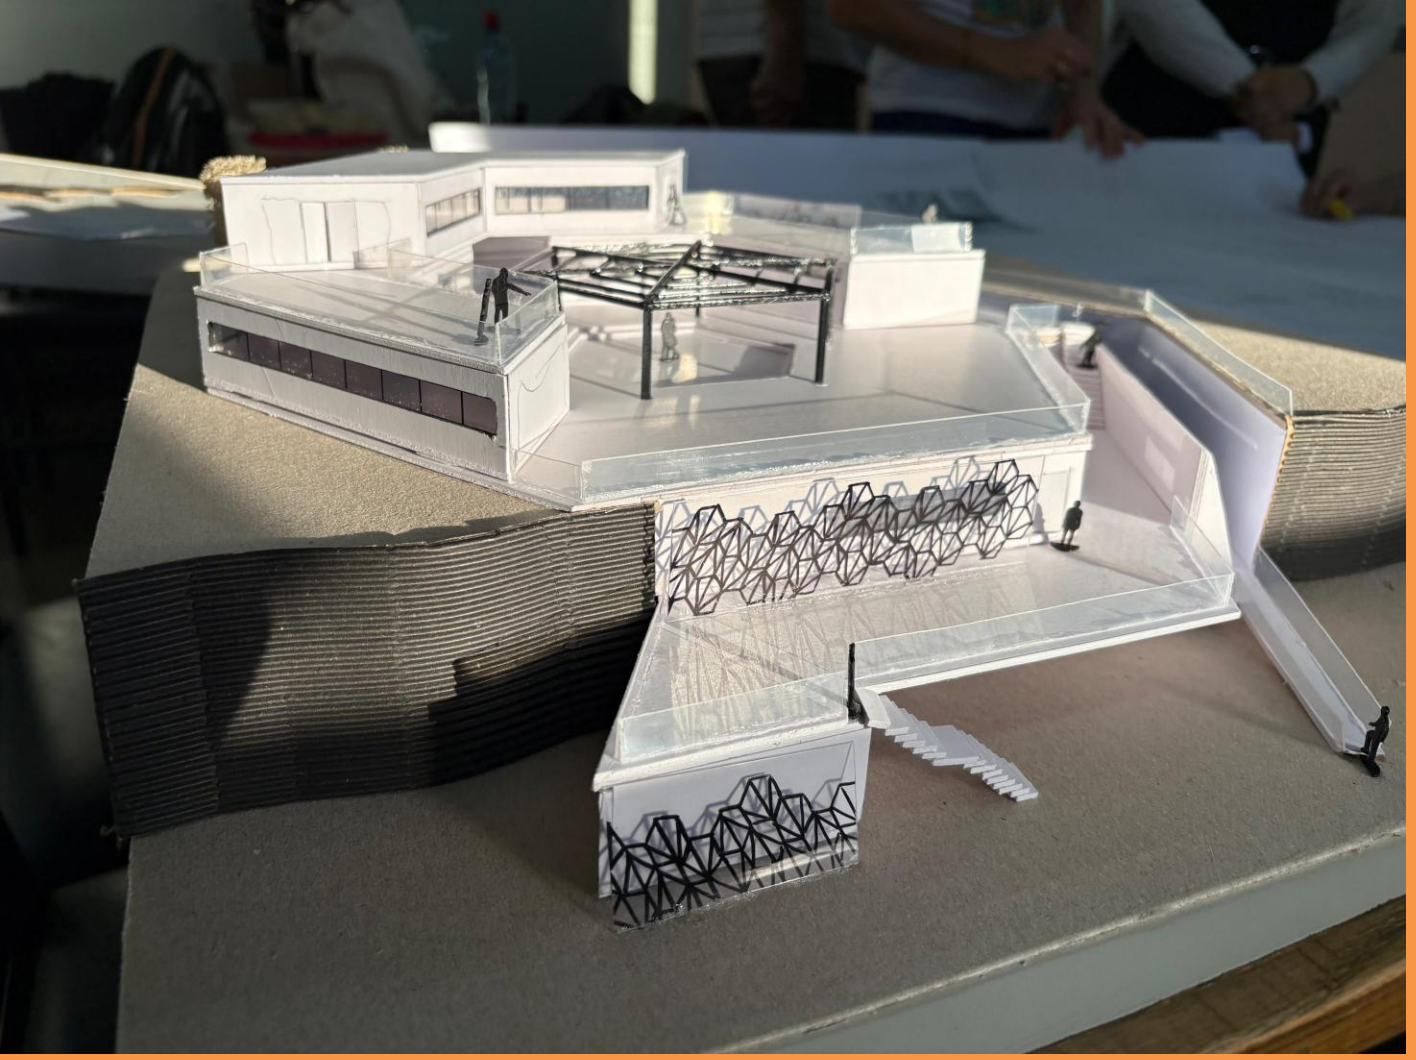




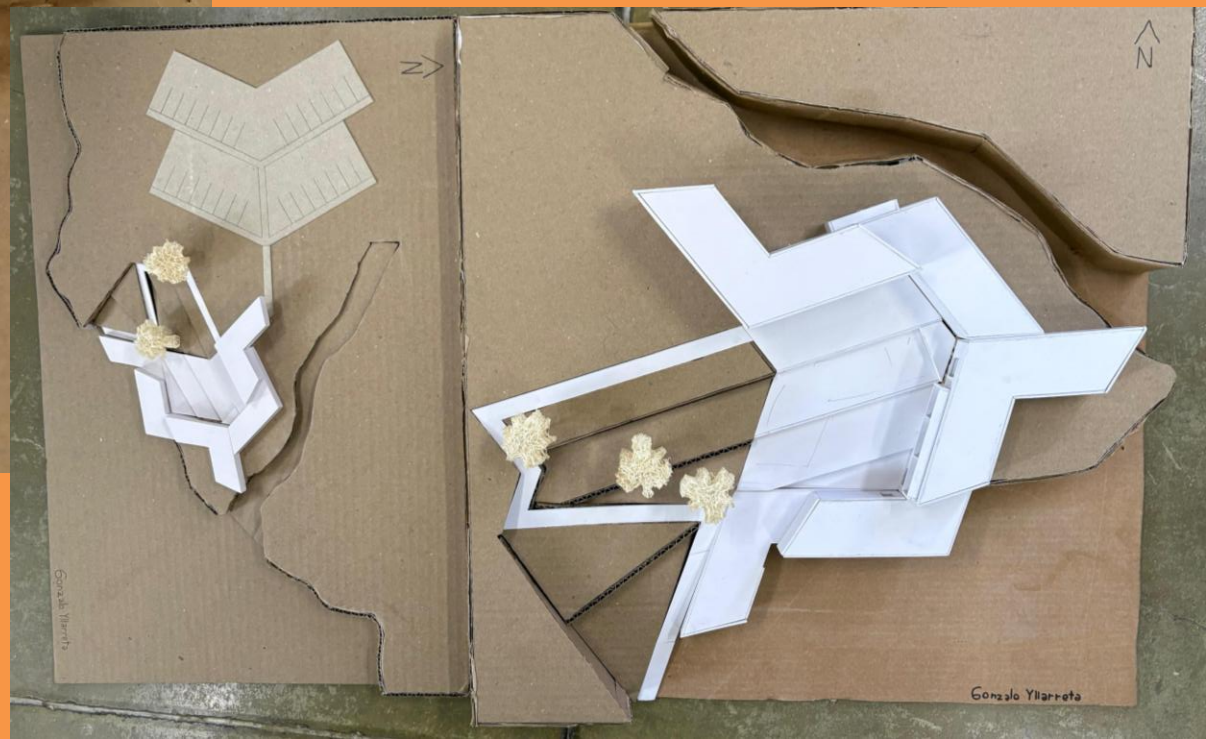


Gonzalo Ylarreta



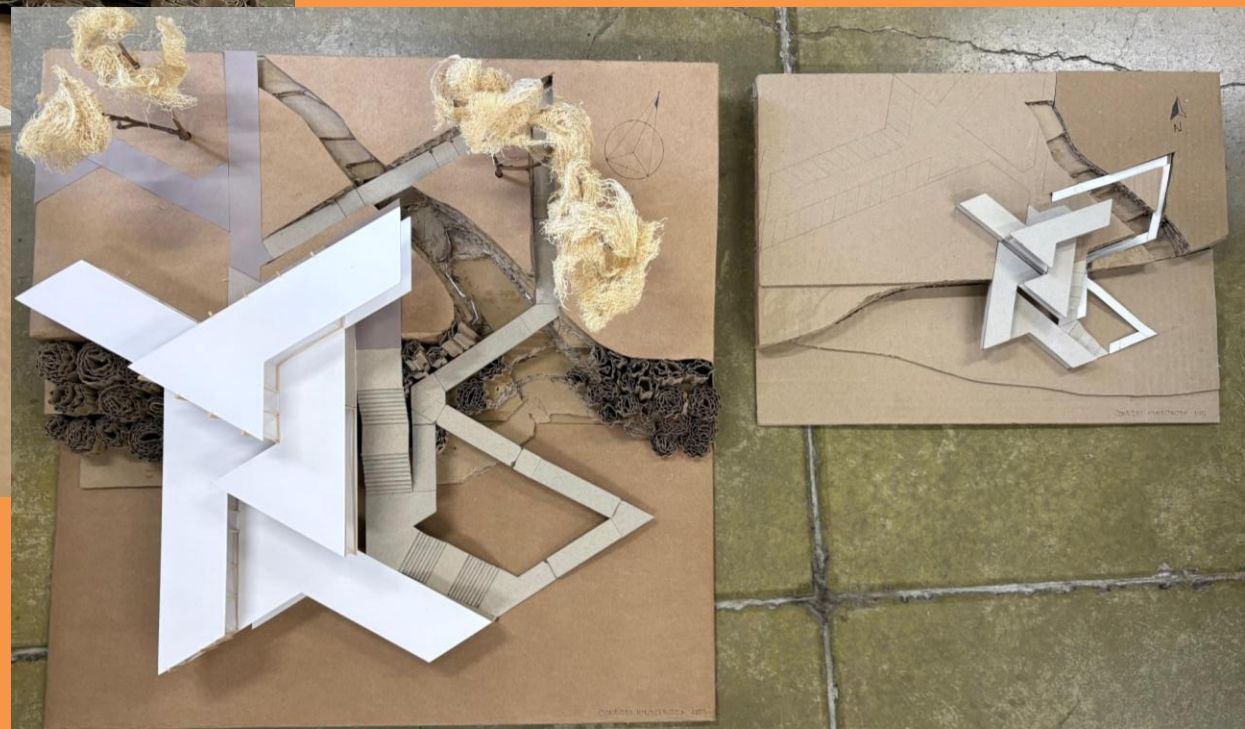



SALDAÑO HORACIO
SEGOVIA SILVIA
BRIUGLIA ROSANA
GONZALEZ IZCO BERNARDO
SALATINO DELFINA
PANI GIULIETTA